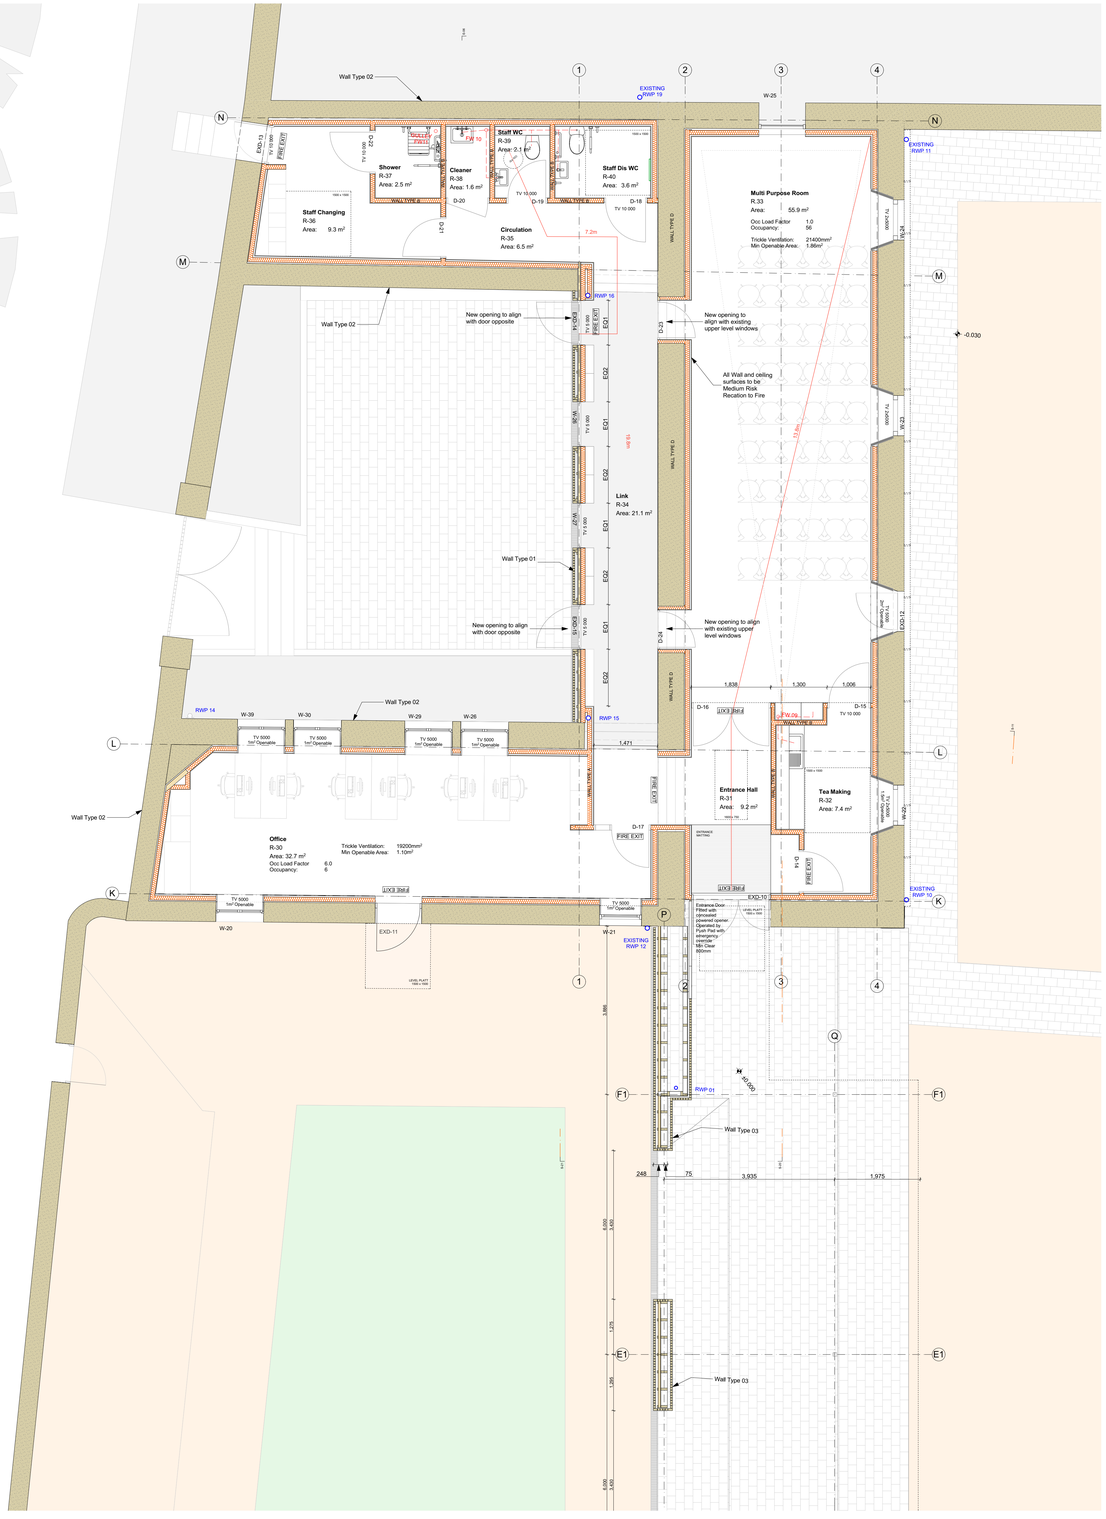

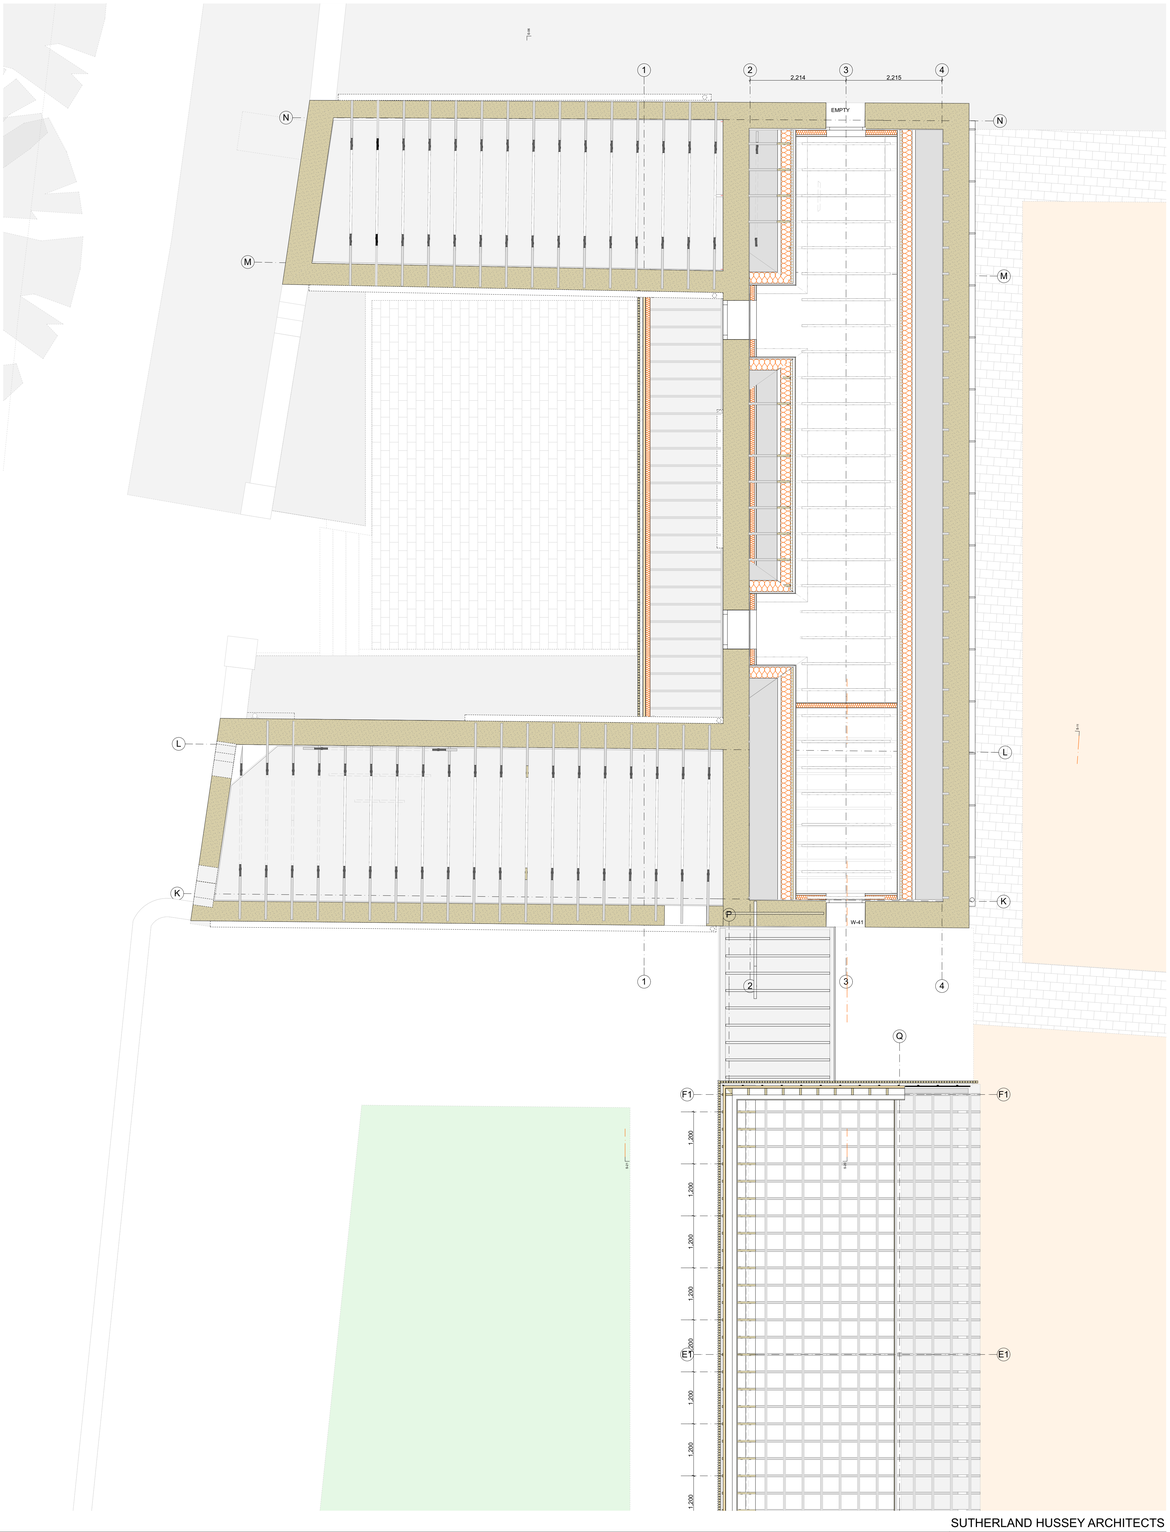

SUTHERLAND HUSSEY ARCHITECTS

Revision	Date	Description	By
-			

a: 99 Giles Street > Edinburgh > EH6 6BZ
t: 0131 553 4321
f: 0131 554 6699
e: architecture@sutherlandhussey.co.uk
www.sutherlandhussey.co.uk

Status: **BUILDING WARRANT**

Project:
SAUGHTON PARK CAFE
BALGREEN ROAD
EDINBURGH
EH11 3BQ

Drawing Title: **Proposed Stable Block Ground & First Floor Plans**

Scale	Date	Dwg No	Rev No
1:50		GA-16	A

© Sutherland Hussey Architects