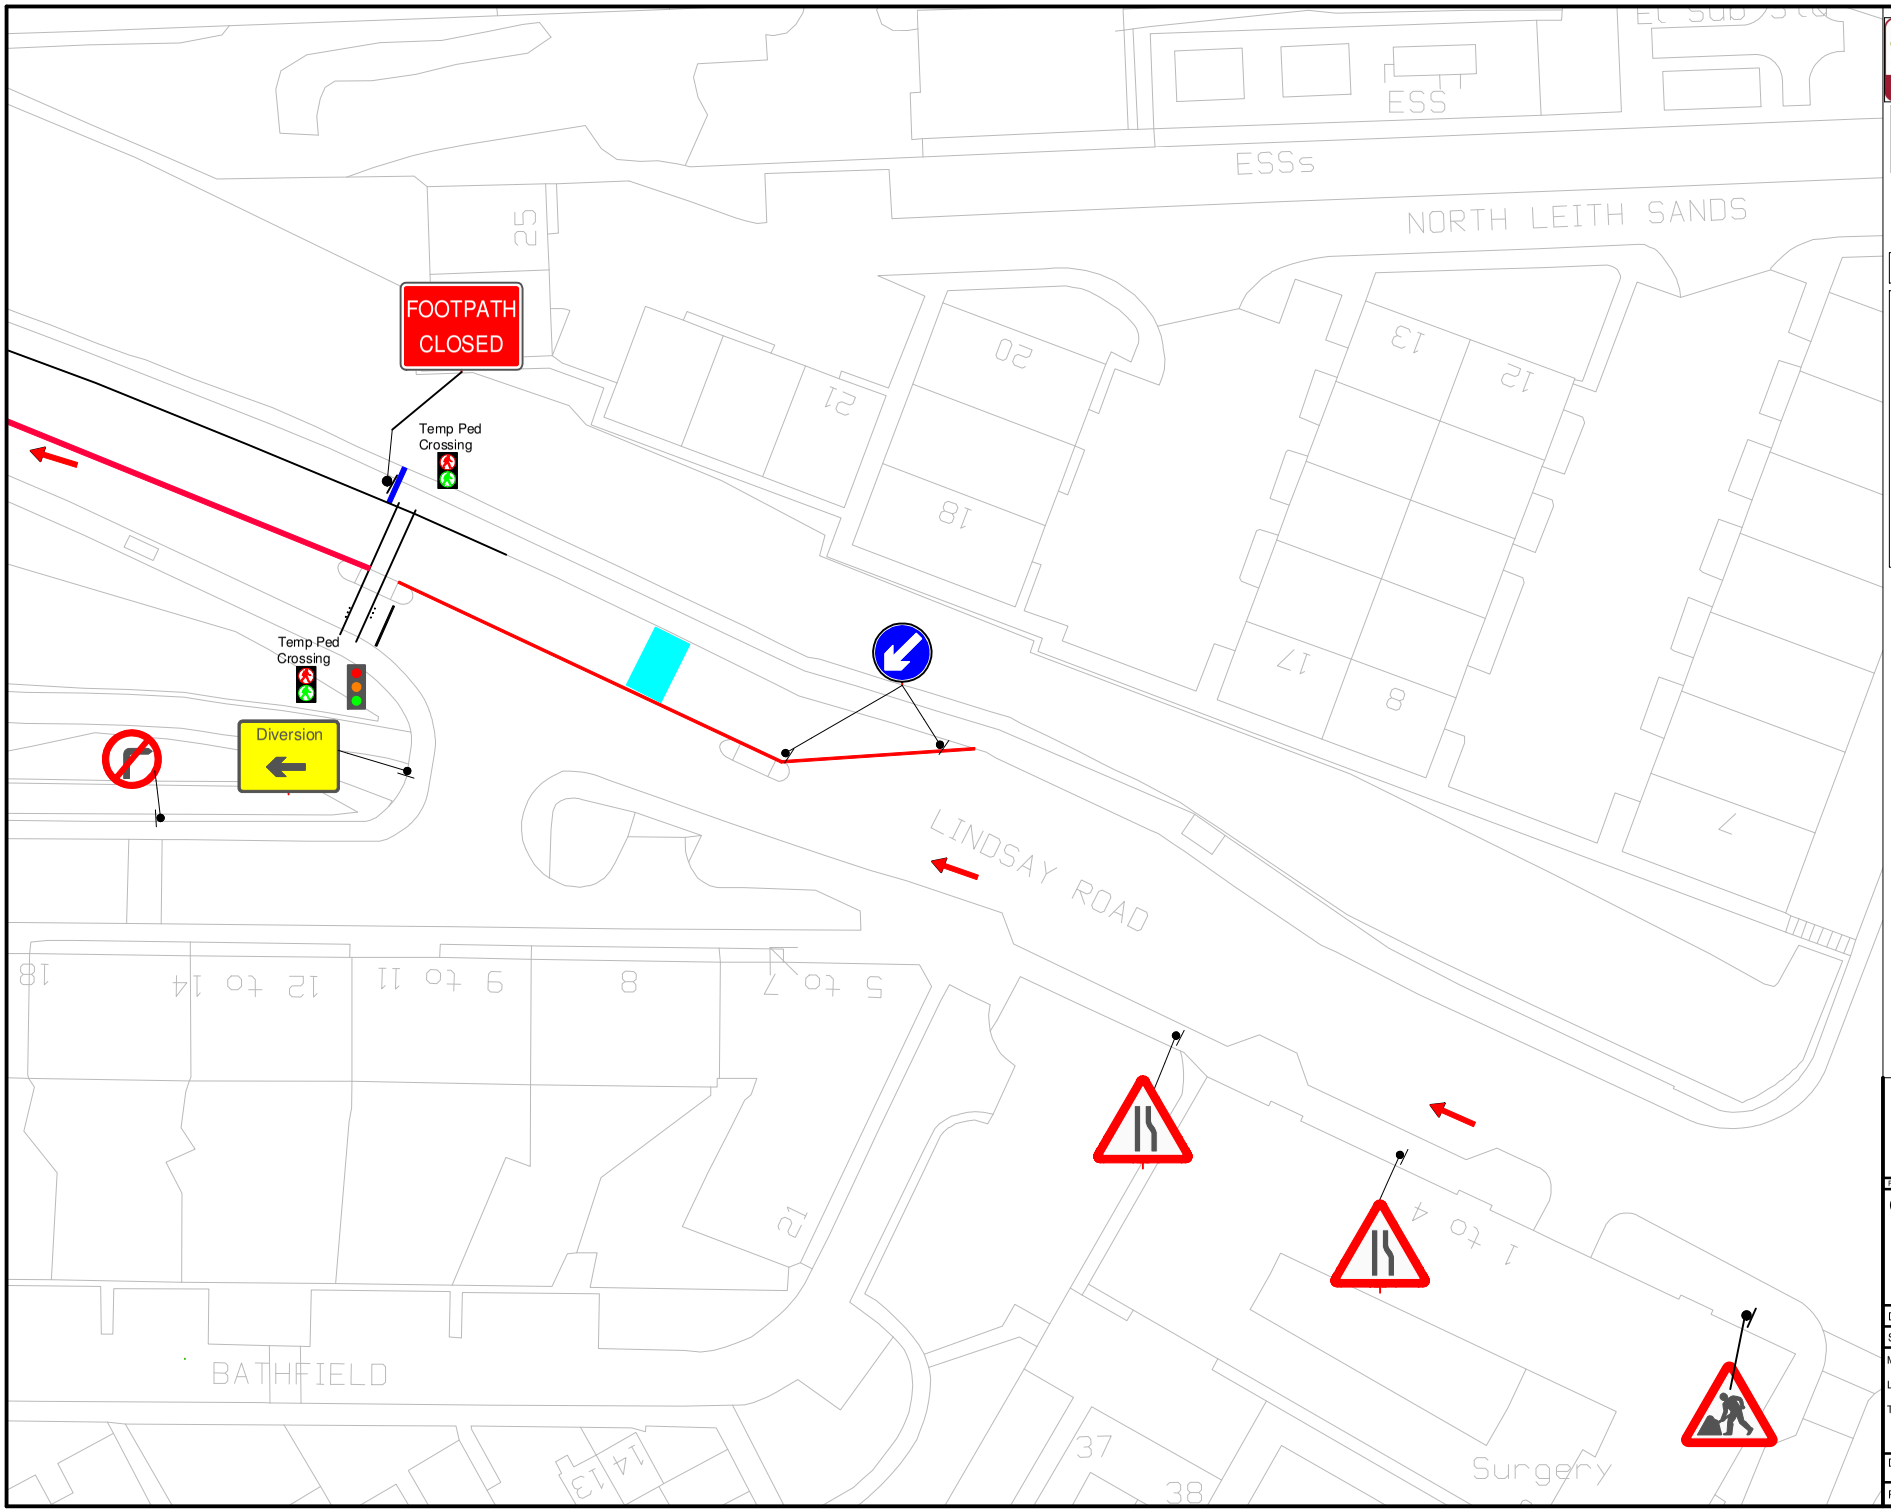

ALL CLASS ONE OPERATIVES ENGAGED IN TEMPORARY TRAFFIC MANAGEMENT OPERATIONS ARE LANTRA APPROVED AND ACCREDITED TO SECTOR SCHEME 12

ALL TRAFFIC MANAGEMENT TO COMPLY WITH CHAPTER 8 of the T.S.M.
ALL SIGNS TO COMPLY WITH THE DETAILS OF THE T.S.R.G.D. 2016

KEY

- Traffic Cones
- Pedestrian barrier
- Parking Restriction
- Mass Barrier
- Area of work
- Direction of Traffic
- Sign
- Traffic light Head
- Traffic signal head
- Pedestrian head
- Traffic signal head base for pedestrian crossing
- Pedestrian head base

N

Rev	Date	Revision	Rev by	Chkd by

Class One Traffic Management Ltd.

Class One House
Seabegs Road,
Bonnybridge,
FK4 2AQ
Tel : 01324 810222
Fax : 01324 810444

www.classone.org
mail@classone.org

Drawn By : CC	Checked By : SS
Scale : N.T.S	Date : 09/10/2020

MAIN CONTRACTOR: MUS

LOCATION : LINDSAY ROAD, EDINBURGH

TRAFFIC MANAGEMENT: ROAD NARROWS

Drawing No : 18139 TM001

Revision :

Original Drawing Size 841x594 (A1)