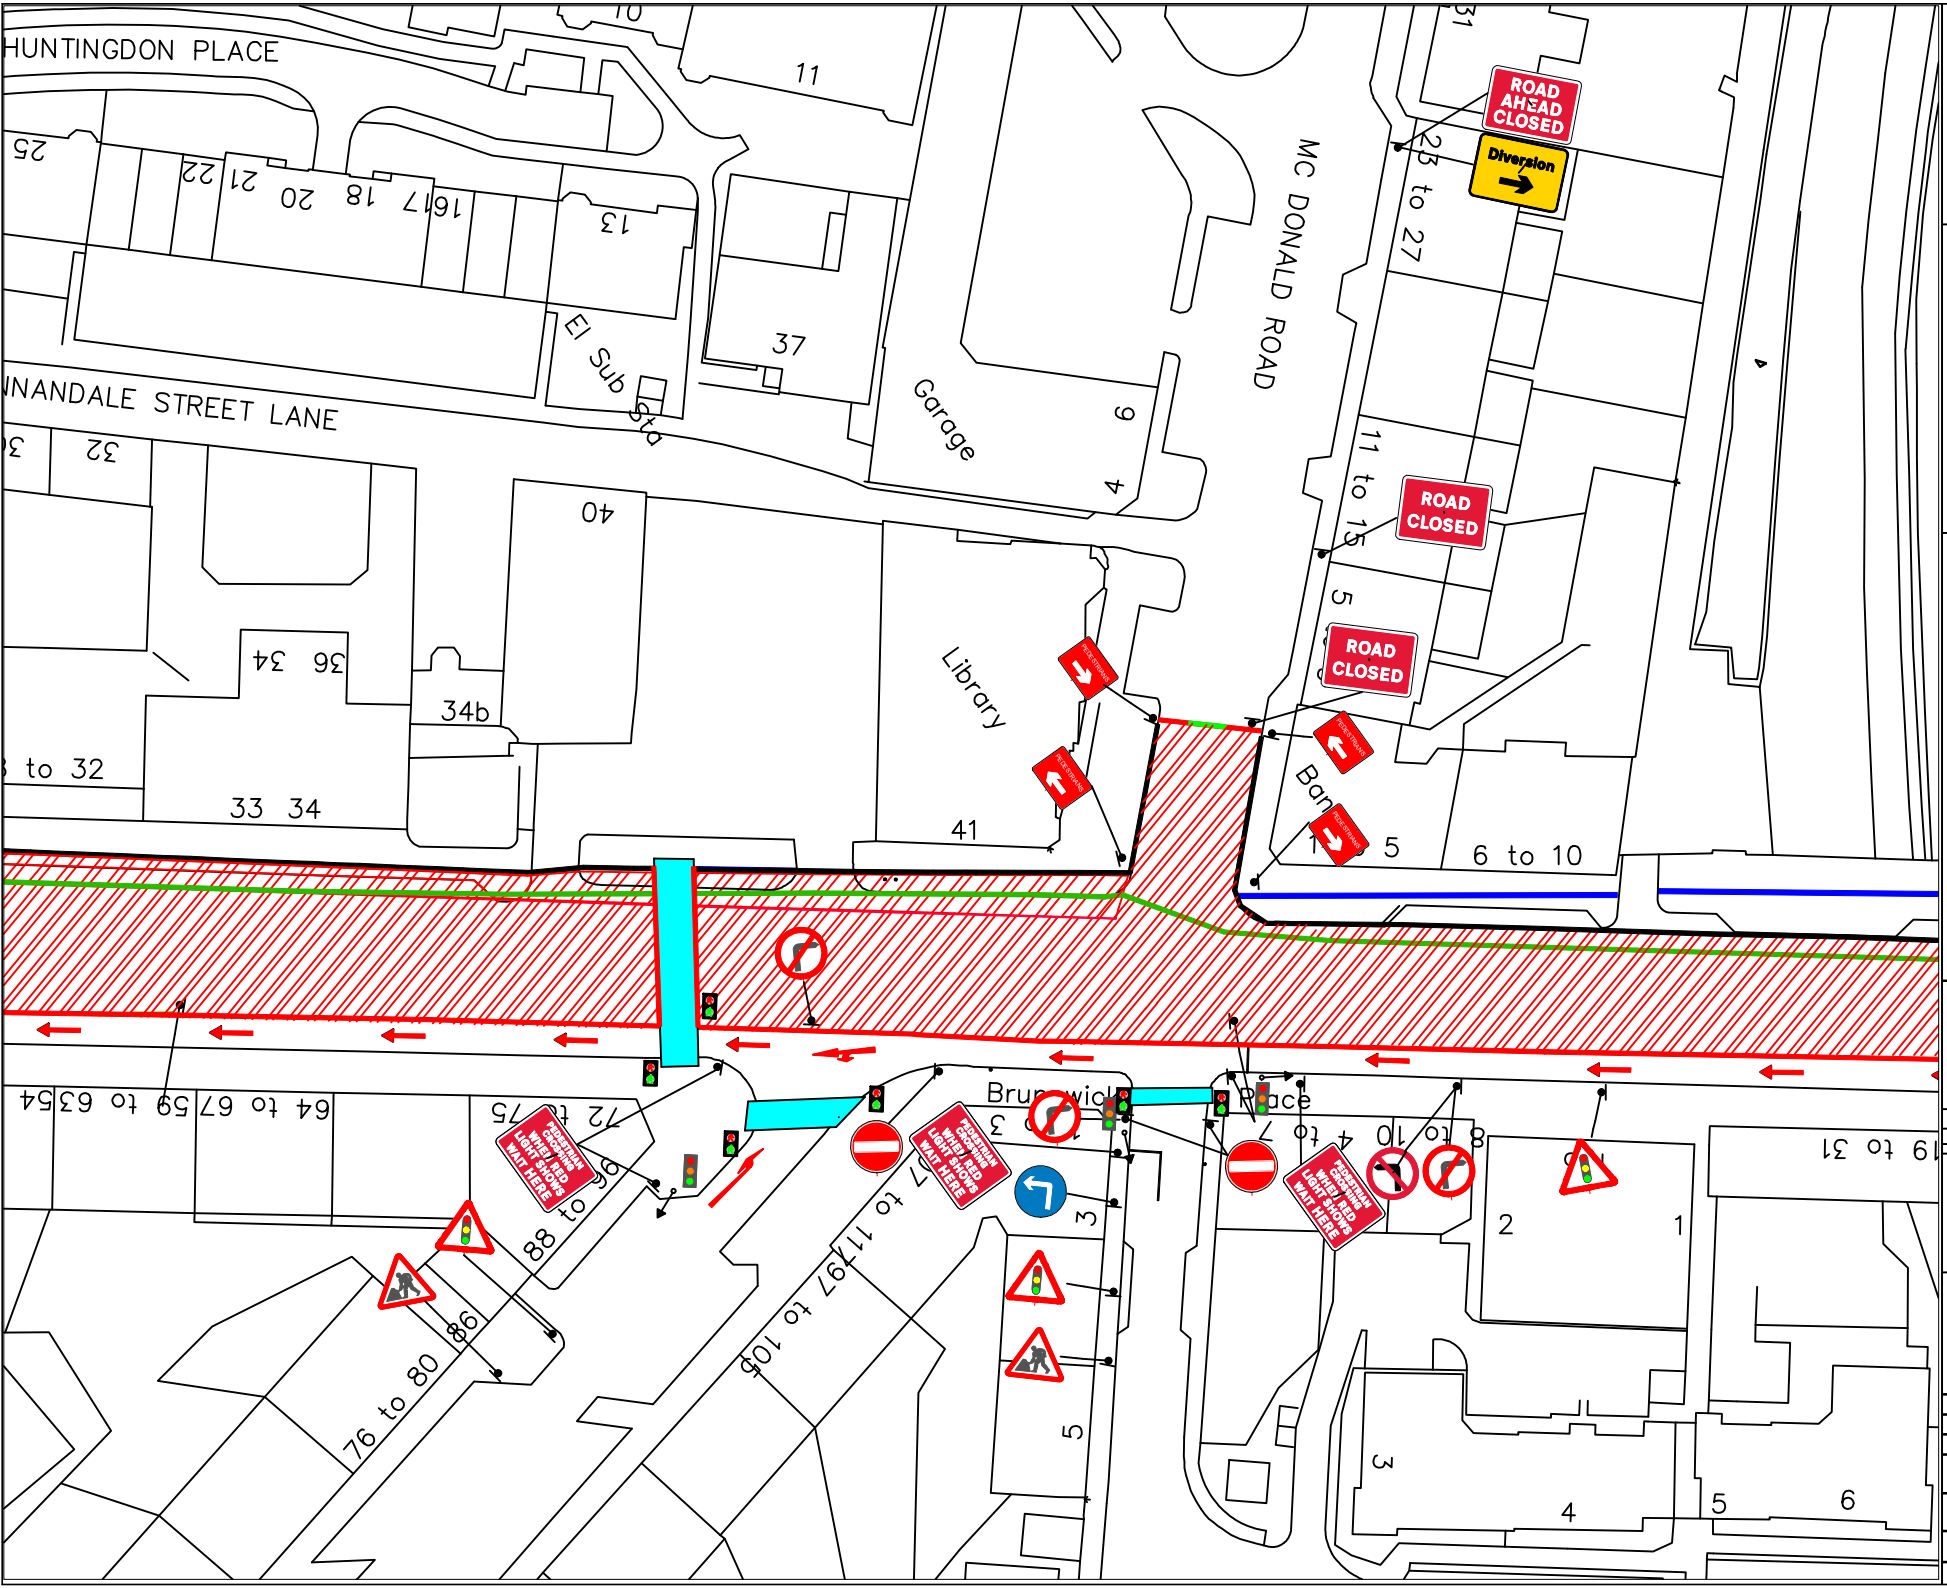

BBA APPROVED INSTALLER 8594
High Friction Surface Installer

LANTRA AWARDS! APPROVED

UVDB Verify Verified

nqa ISO 9001 Registered Quality Management

TMCA TRAFFIC MANAGEMENT CONTRACTORS ASSOCIATION

ALL CLASS ONE OPERATIVES ENGAGED IN TEMPORARY TRAFFIC MANAGEMENT OPERATIONS ARE LANTRA APPROVED AND ACCREDITED TO SECTOR SCHEME 12

CHAPTER 8 T.S.M DETAILS

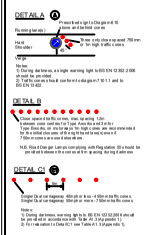

DRAWING DETAILS

- PERIMETER FENCE LINE
- SECONDARY FENCE LINE
- CONES OR MASS BARRIER
- DIRECTION OF TRAFFIC
- CYCLE LANE DELINEATION
- PEDESTRAIN SIGNALISED CROSSING
- TRAFFIC LIGHT HEAD
- PEDESTRIAN LIGHT HEAD
- TRAFFIC LIGHT HEAD BASE AND DIRECTION
- PEDESTRIAN LIGHT HEAD BASE AND DIRECTION

A1 A2 A3

NOTES : -

MINIMUM FOOTPATH WIDTH OF 1.5M WILL BE MAINTAINED, IN LINE WITH CONSTRUCTION PHASING 2.0M WHERE POSSIBLE

DRAWING STATUS : FOR REVIEW

Date	Revision	Rev by	App by

Class One Traffic Management Ltd.

www.classone.org
mail@classone.org

Drawn By : CC	Checked By : SP
Scale : N.T.S	Date : 07/05/2021
Main Contractor:	MUS
Location:	McDonald Road @ Leith Walk
Traffic Management Arrangement :	McDonald Road SPEN Works
Drawing No : 18139 TM001	A0
Revision :	