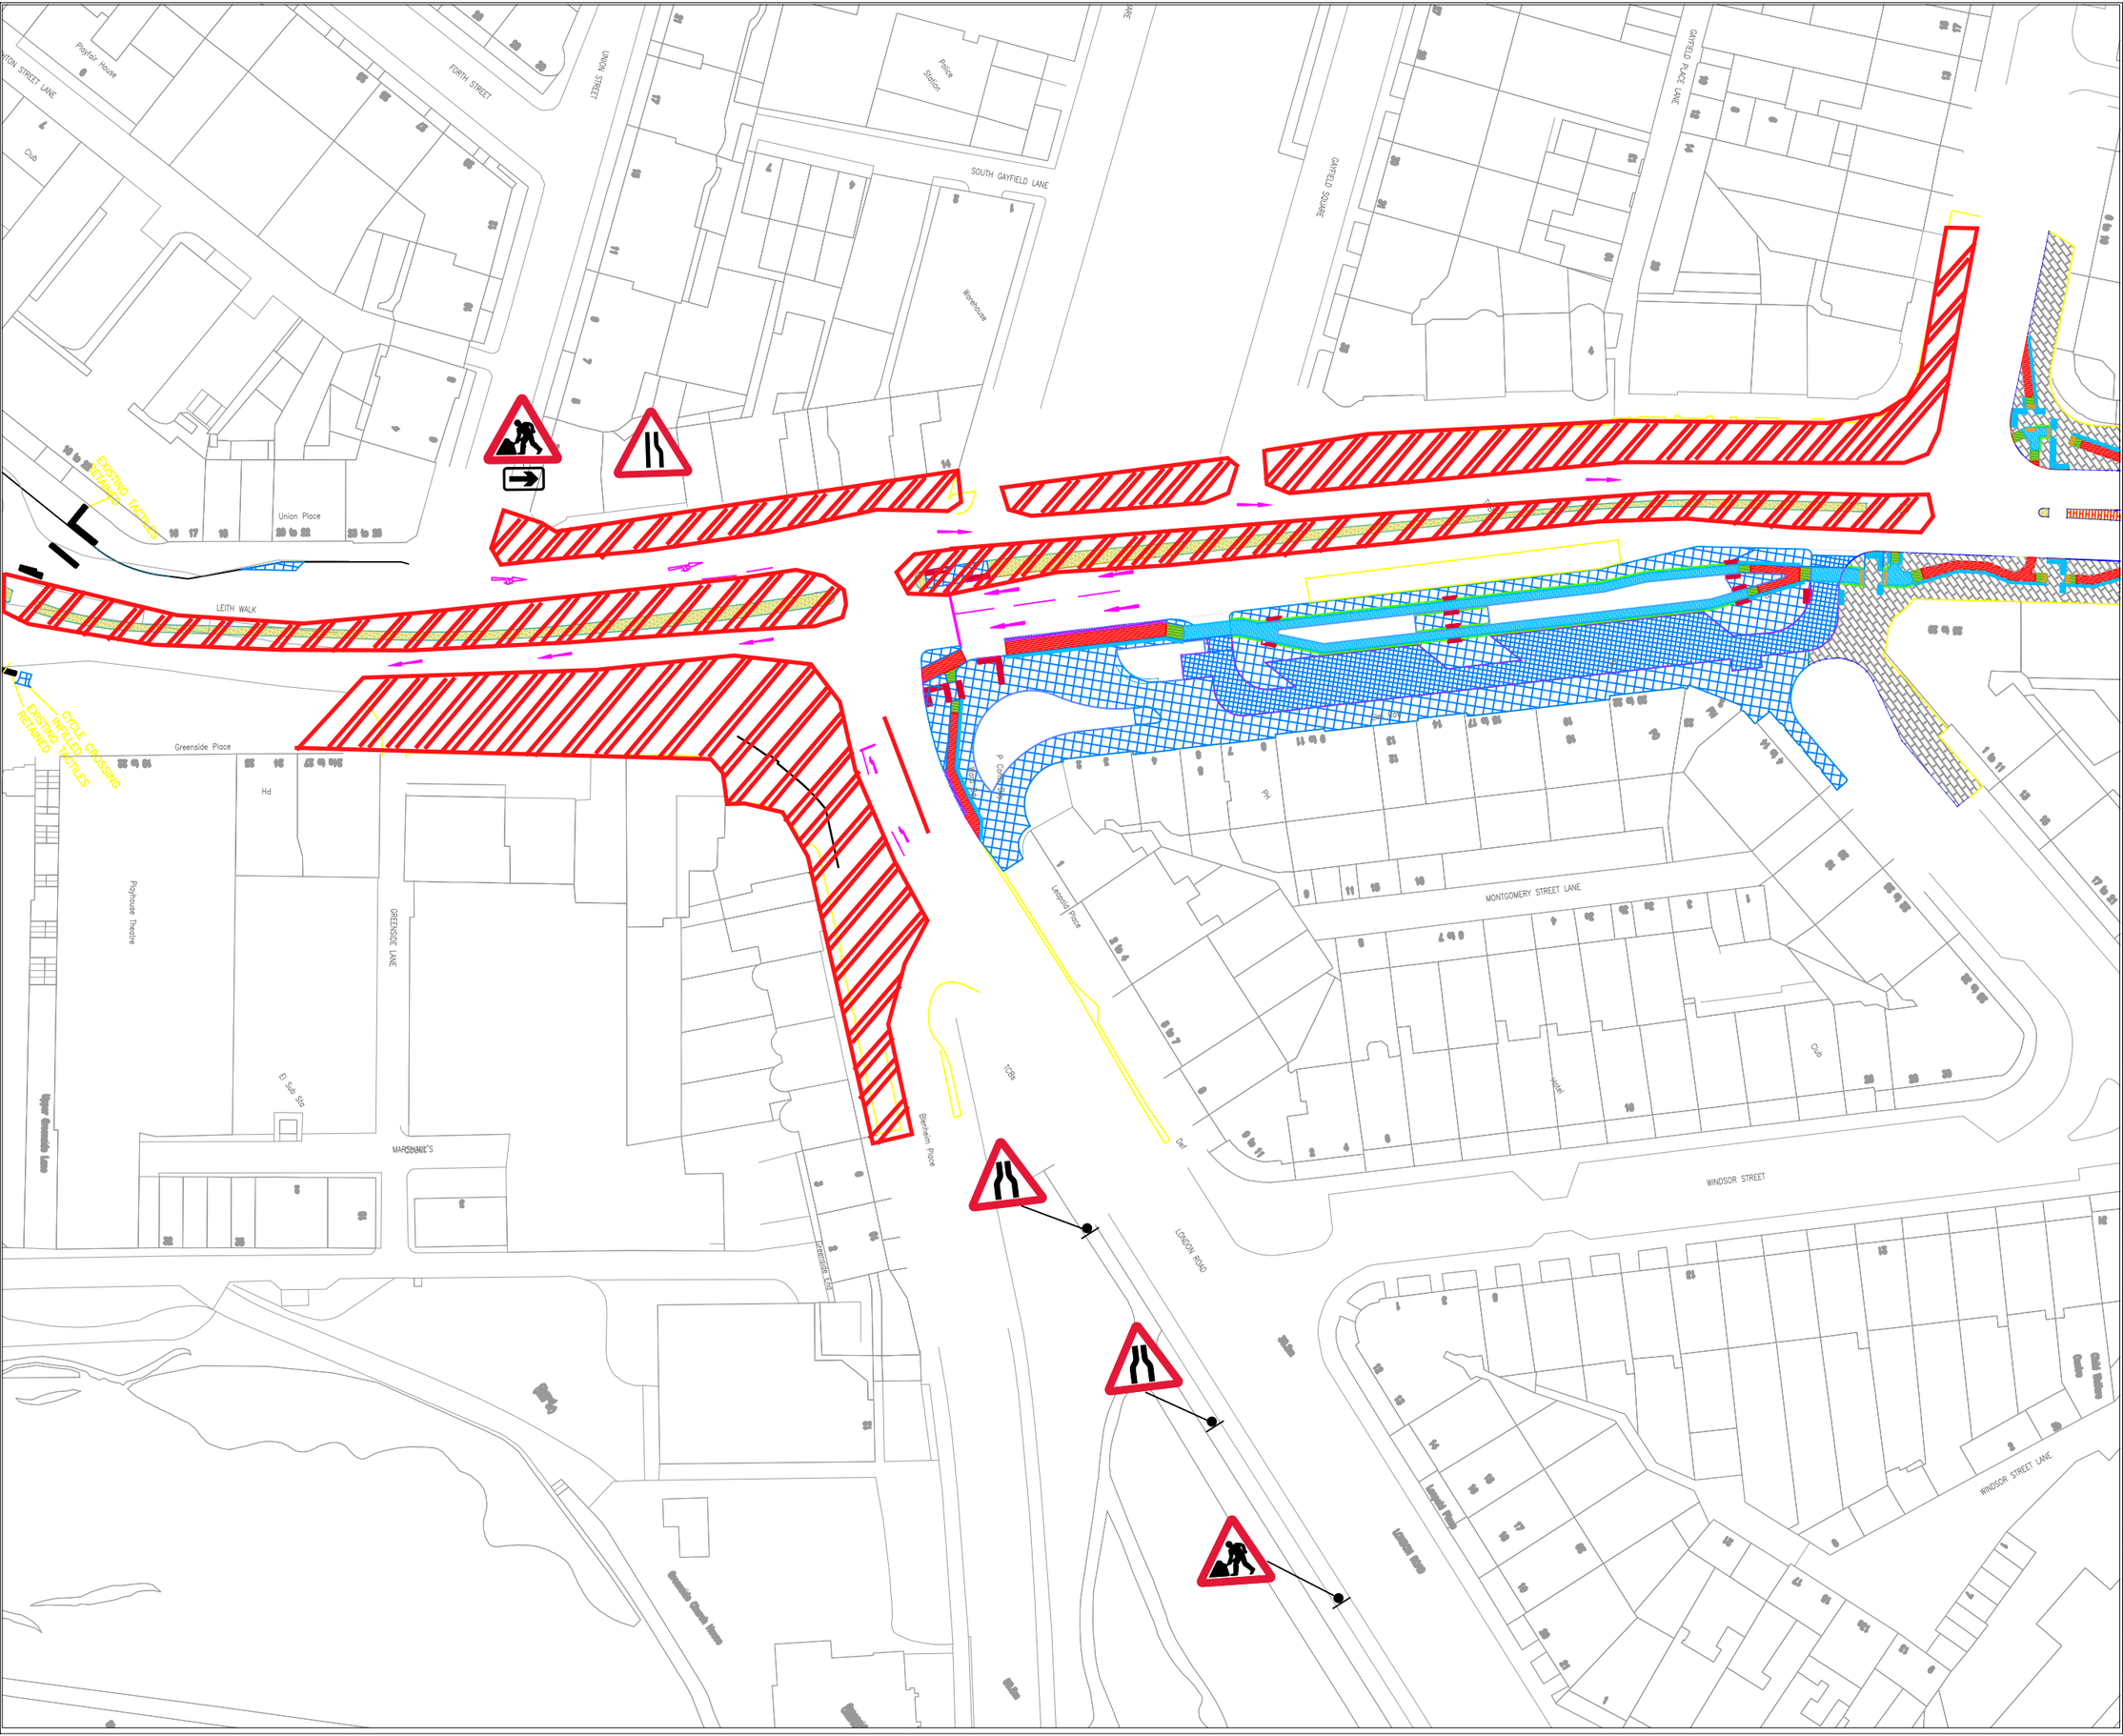

BBA APPROVED INSTALLER 8594
High Friction Surface Installer

LANTRA AWARDS! APPROVED

UVDB Verify empowered by Achilles — Verified

nqa ISO 9001 Registered Quality Management

TMCA TRAFFIC MANAGEMENT CONTRACTORS ASSOCIATION

ALL CLASS ONE OPERATIVES ENGAGED IN TEMPORARY TRAFFIC MANAGEMENT OPERATIONS ARE LANTRA APPROVED AND ACCREDITED TO SECTOR SCHEME 12

CHAPTER 8 T.S.M DETAILS

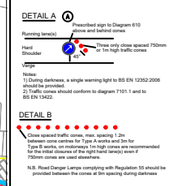

DRAWING DETAILS

- SIGN
- CONES OR MASS BARRIER
- DIRECTION OF TRAFFIC
- PROPOSED BUS STOP LOCATION
- PEDESTRIAN WALKWAY
- PEDESTRIAN SIGNALISED CROSSING
- WORKSITE
- PEDESTRIAN AREA
- TRAFFIC LIGHT HEAD
- PEDESTRIAN LIGHT HEAD
- TRAFFIC LIGHT HEAD BASE AND DIRECTION
- PEDESTRIAN LIGHT HEAD BASE AND DIRECTION

NOTES : -

PHASE 3

DRAWING STATUS : ISSUED FOR COMMENTS

REVISION: 0

Date	Revision	Rev by	App by
08-05-22	ORIGINAL SKETCH	SP	SP

Class One Traffic Management Ltd.
www.classone.org
mail@classone.org
SFN Sacyr · Farrans · Neopul

Drawn By : SP	Checked By : SP
Scale : N.T.S	Date : 08/05/22
Main Contractor:	SFN
Location:	Annandale Street to Picardy Place, Edinburgh
Traffic Management Arrangement :	Picardy Place Phase 2 Works Area with Relocated Running Lane July/ August 2022
Drawing No : ETYN-SFN-4XX-07-DR-0002 London Road to Picardy Place	A0
Revision :	