DRG. NO. DRG_NO

STRATEGIC TRANSPORT - PLACE

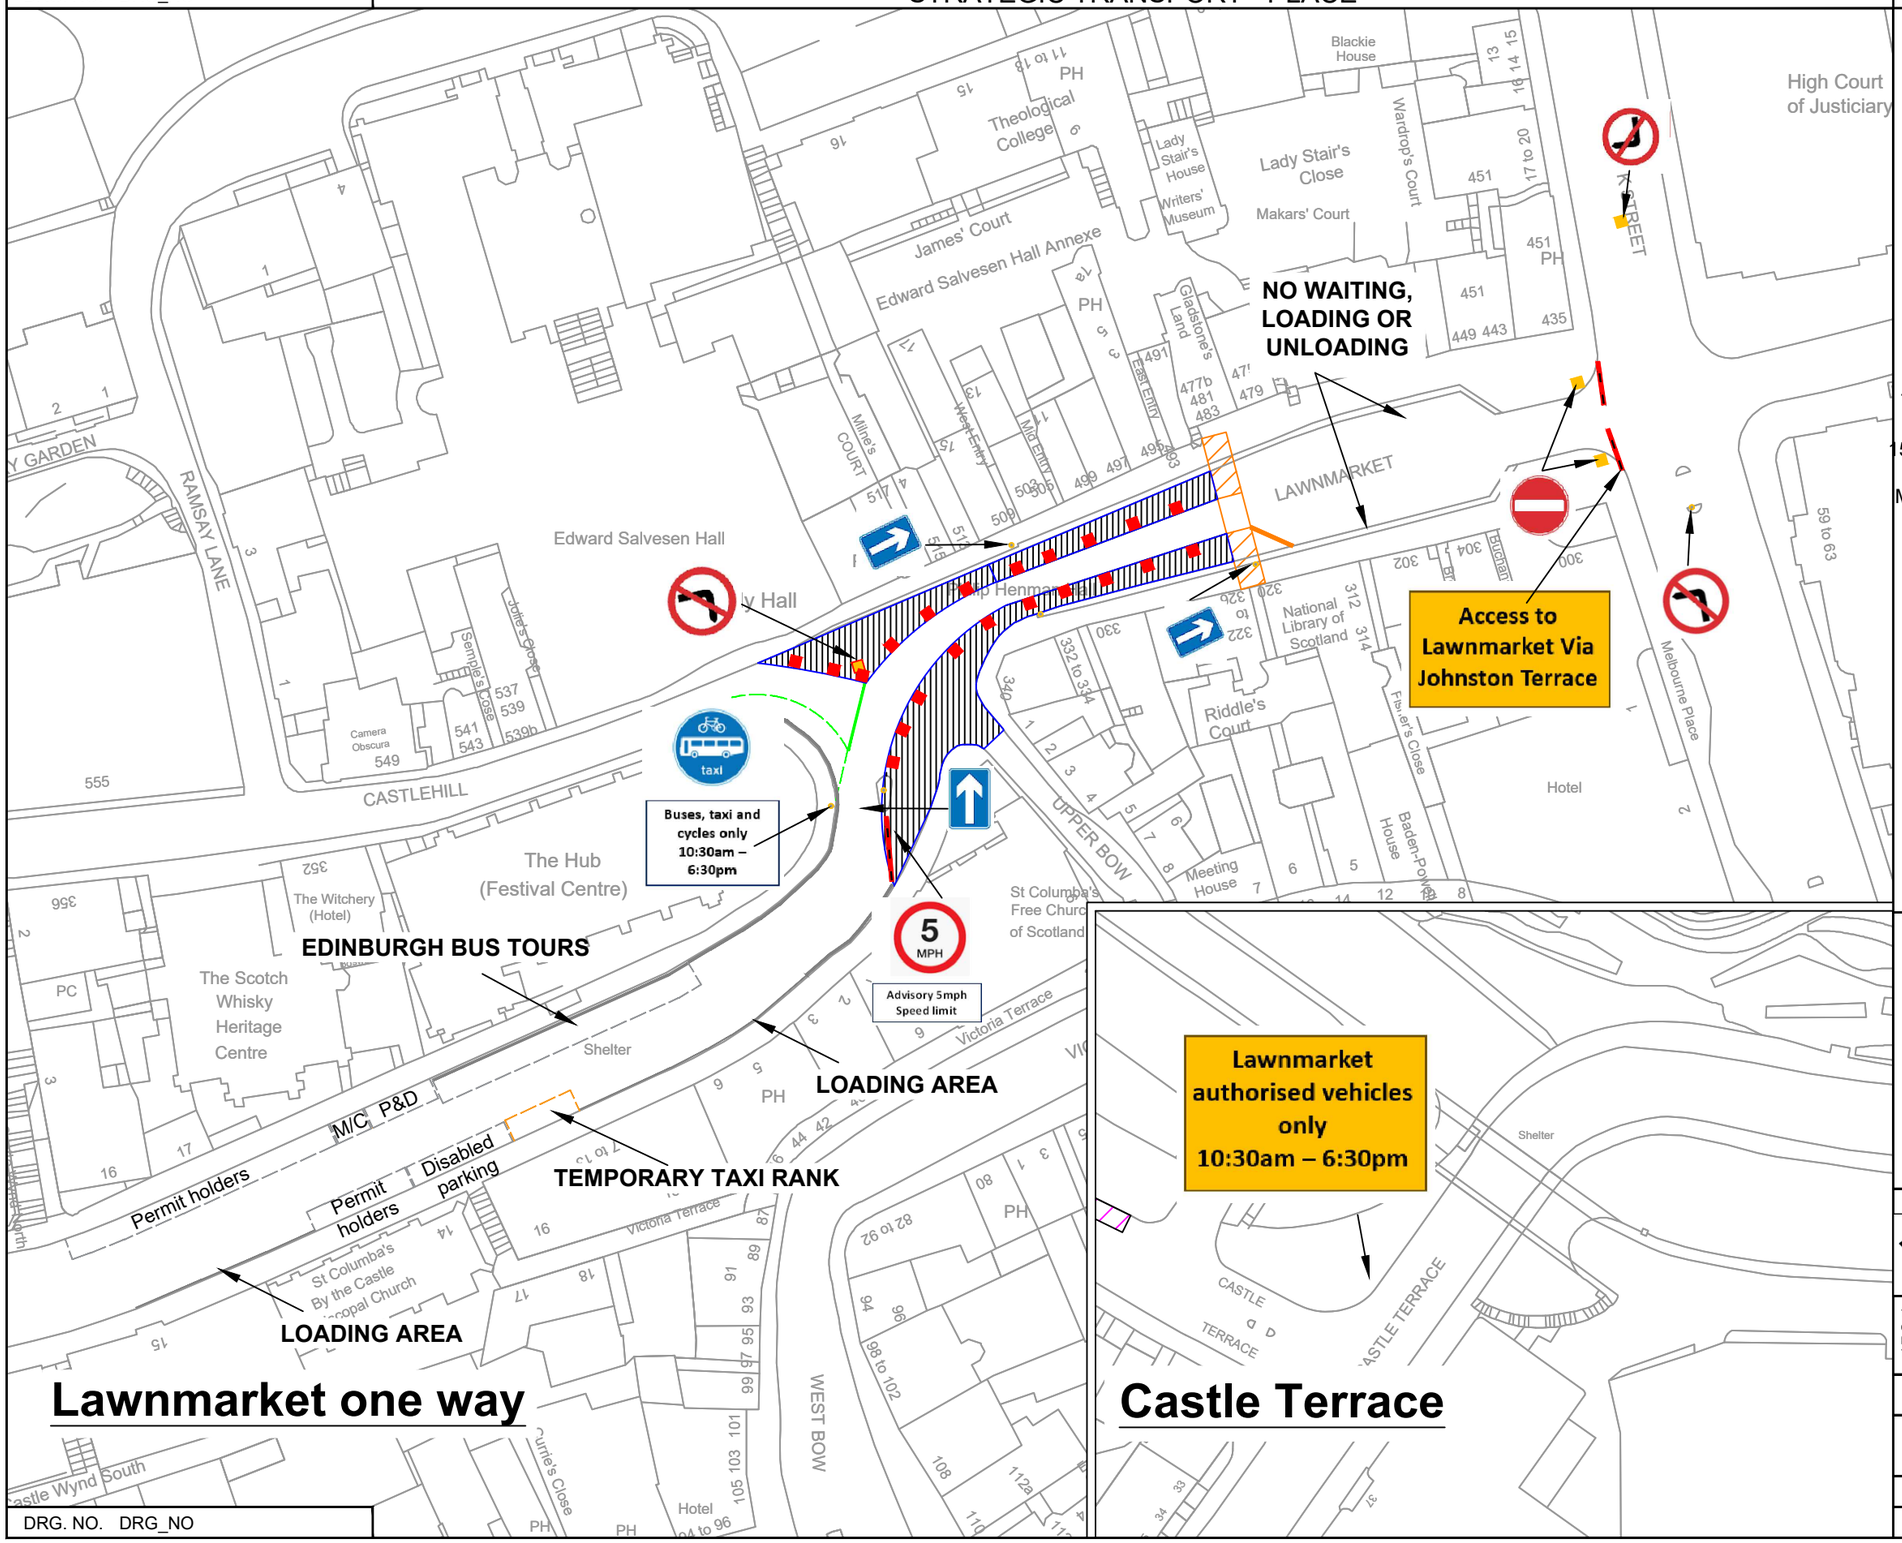

NOTES:

- New Pedestrian space
- National Barrier Asset
- Planters / barriers
- Concrete block

TEMPORARY MEASURES WILL BE IN PLACE FROM
15th JULY to 30th SEPTEMBER

MEASURES WILL BE REVIEWED WITH STAKEHOLDERS ON AN ONGOING BASIS

REV	DETAILS	BY	DATE	CHECK

EDINBVRGH
THE CITY OF EDINBURGH COUNCIL

The City of Edinburgh Council
City Chambers, 329 High Street
Edinburgh, EH1 1YJ
Telephone: 0131 200 2000

STRATEGIC TRANSPORT

Festival Safety Improvements
Lawnmarket

Date: 23 June 2023 | Job. No. JOB | Drawn by: C McGarvey
Scale: NTS | Checked by:

DRG. NO. DRG_NO

DRG. NO. DRG_NO