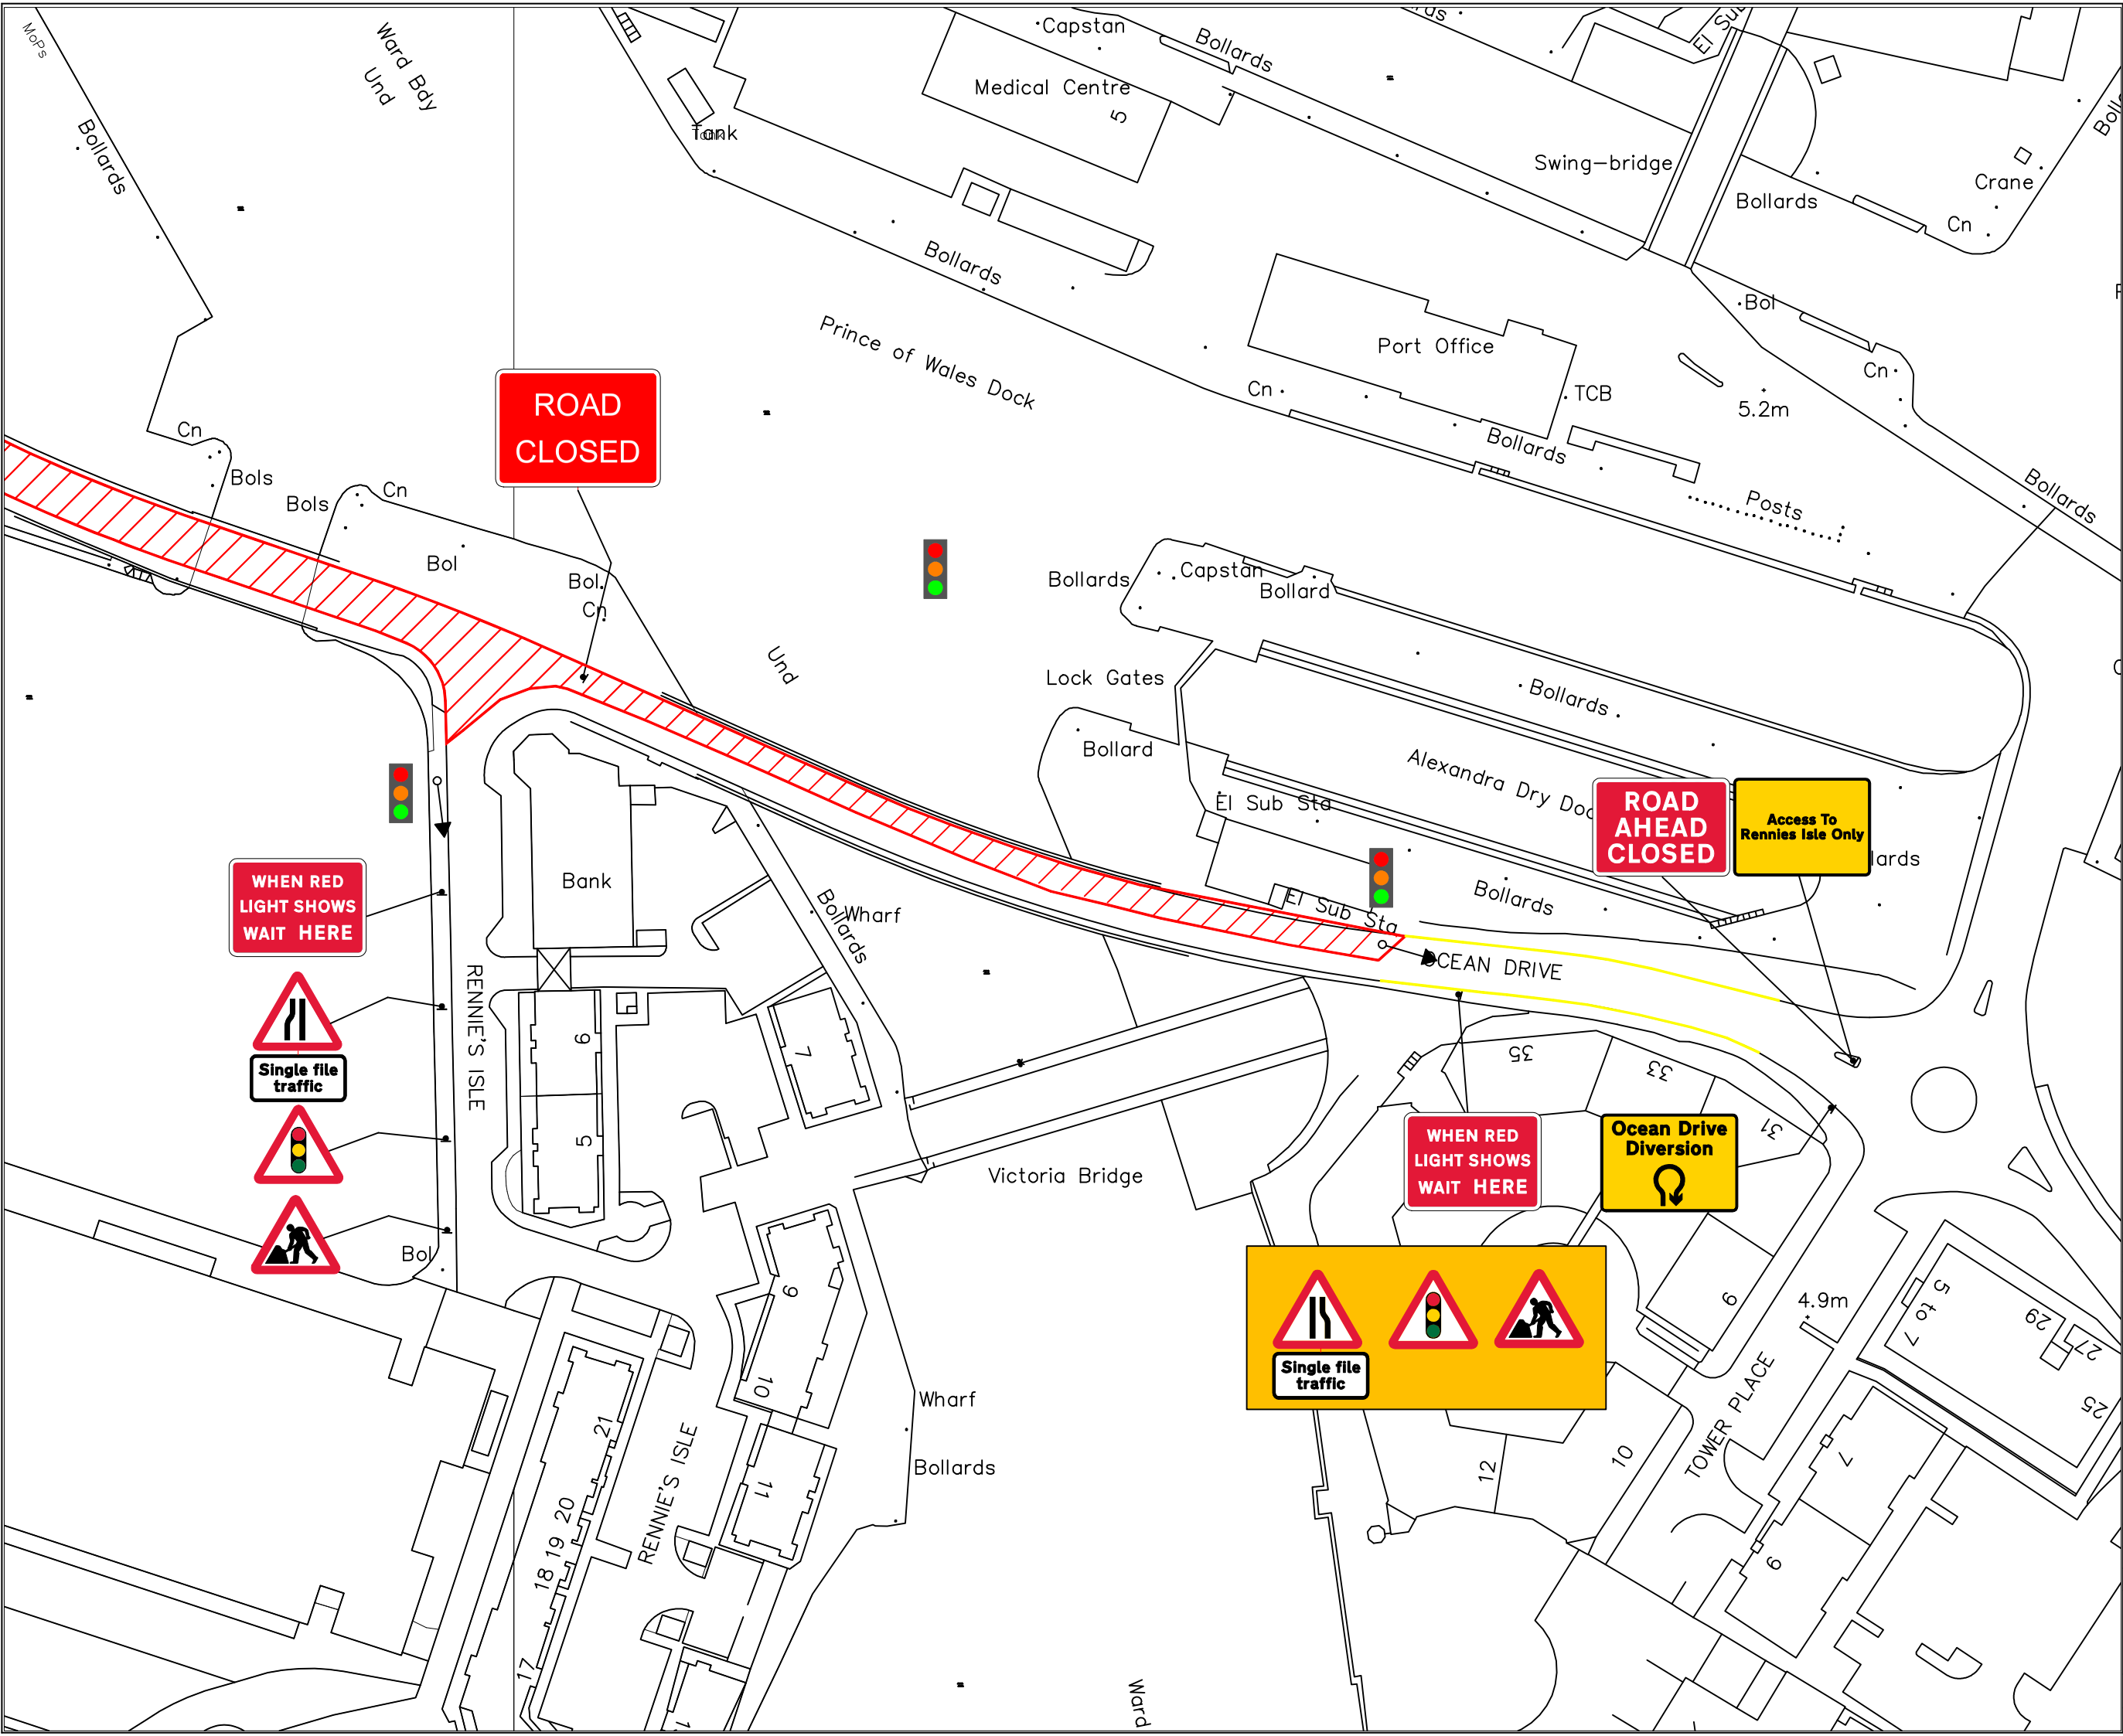

APPROVED INSTALLER 8594
High Friction Surface Installer

LANTRA AWARDS APPROVED

UVDB Verify — Verified

nqa ISO 9001 Registered Quality Management

TMCA TRAFFIC MANAGEMENT CONTRACTORS ASSOCIATION

ALL CLASS ONE OPERATIVES ENGAGED IN TEMPORARY TRAFFIC MANAGEMENT OPERATIONS ARE LANTRA APPROVED AND ACCREDITED TO SECTOR SCHEME 12

CHAPTER 8 T.S.M DETAILS

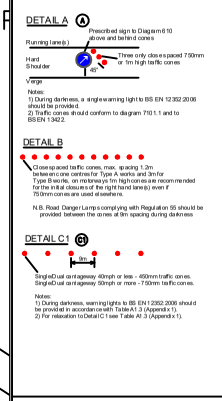

DRAWING DETAILS

PARKING SUSPENSION

MASS BARRIER

WORKS AREA

NOTES : -

DRAWING STATUS : FOR REVIEW

REVISION: 3

Date	Revision	Rev by	App by
21/09/20	Addition of Ocean Terminal & Baltic Street worksites	SP	SP
28/06/21	Extension of site at Rennies Isle	SP	SP
29/06/21	Extension of site at Rennies Isle	SP	SP

Class One Traffic Management Ltd.

Class One House
Seabegs Road,
Bonnybridge,
FK4 2AQ
Tel : 01324 810222
Fax : 01324 810444

www.classone.org
mail@classone.org

Drawn By : SP	Checked By : SP
Scale : N.T.S	Date : 07/09/2020
Main Contractor:	SFN
Location:	Ocean Drive - Ocean Terminal to Rennies Isle Phase 1 Site Extension
Traffic Management Arrangement :	Road Closure and Diversion
Drawing No : ETYN-SFN-7XX-07-DR-001 PHASE 1	A0
Revision : A B C	